



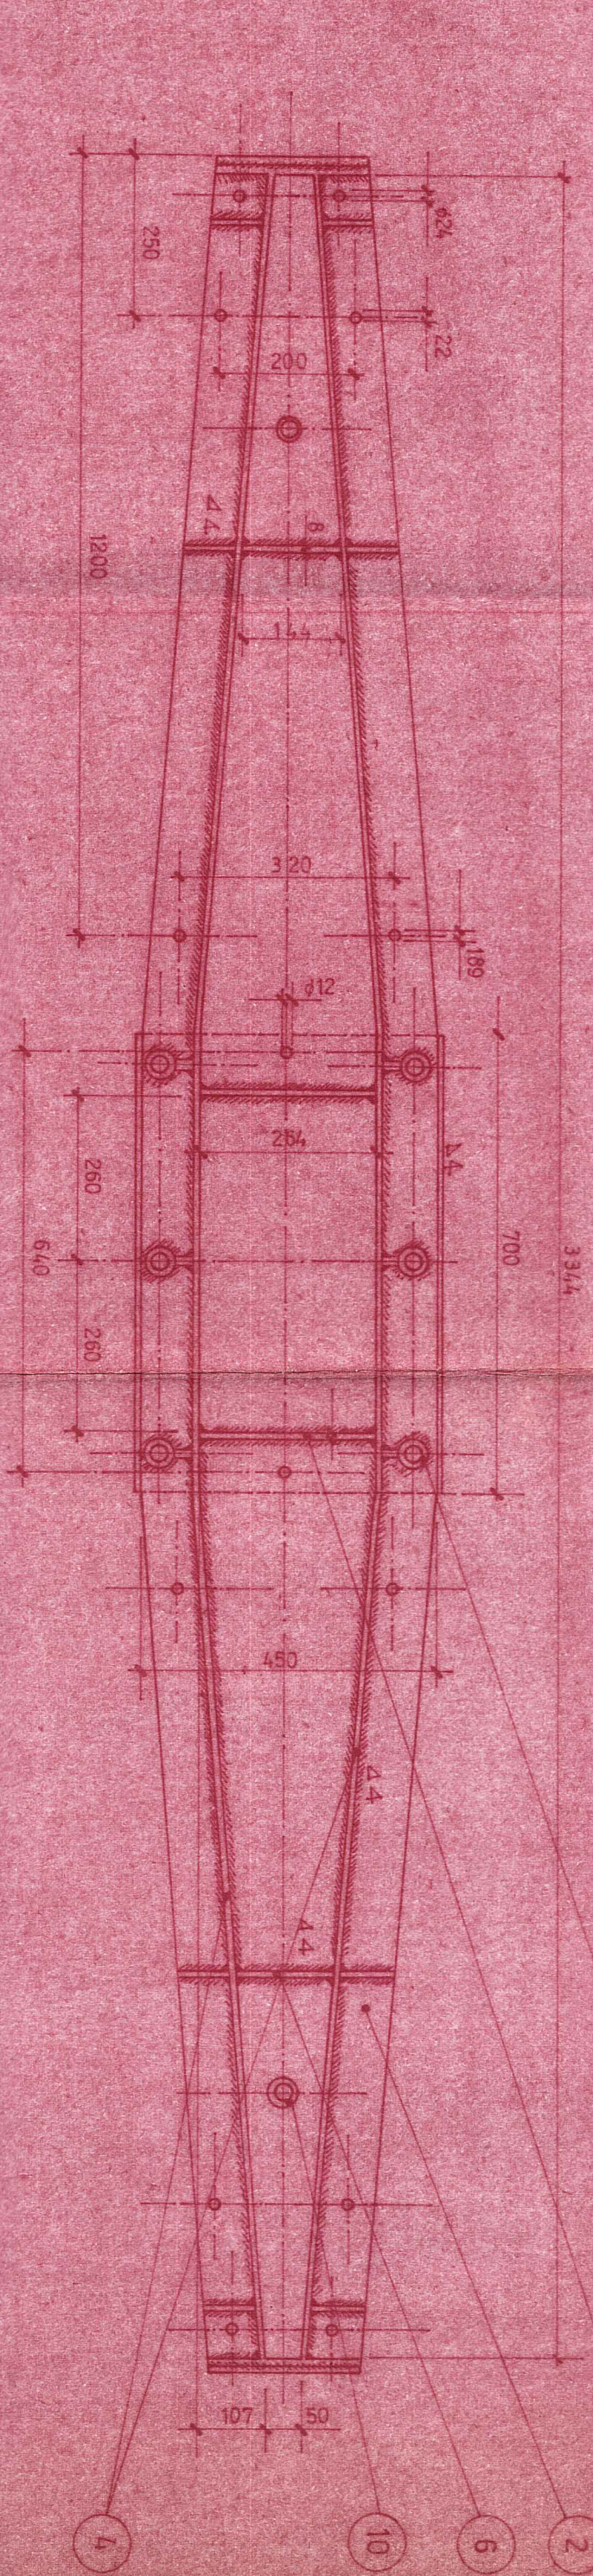


CORTE A-B


POS. 8
ESC. 1:5

POS. 9
ESC. 1:5

POS 1
ESC 1:5

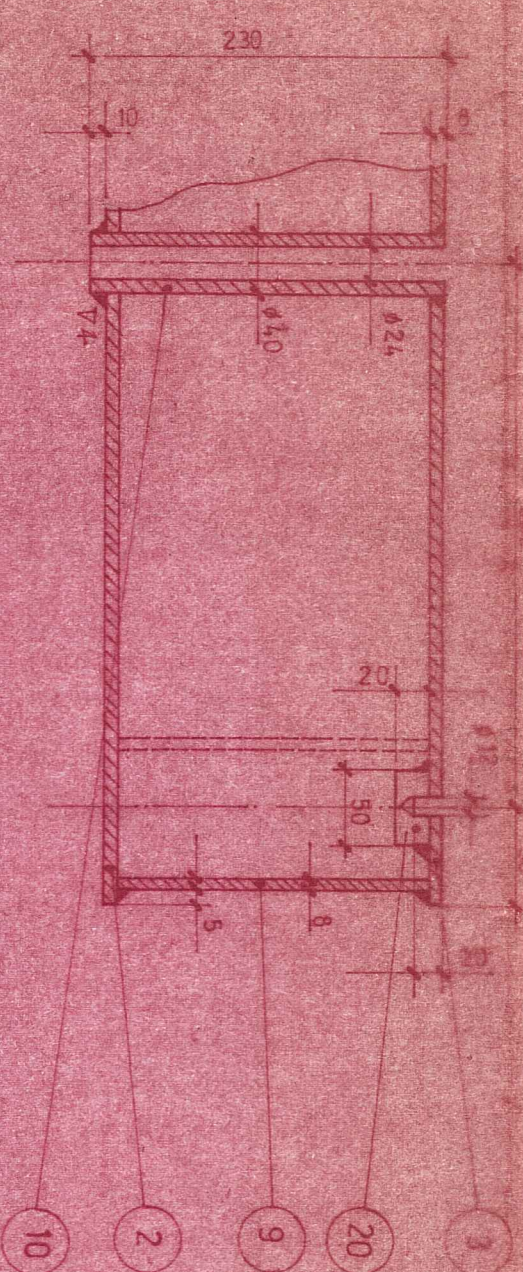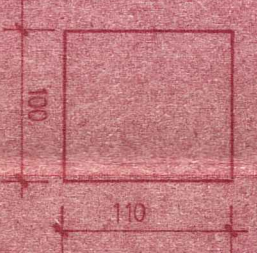

DETAILED

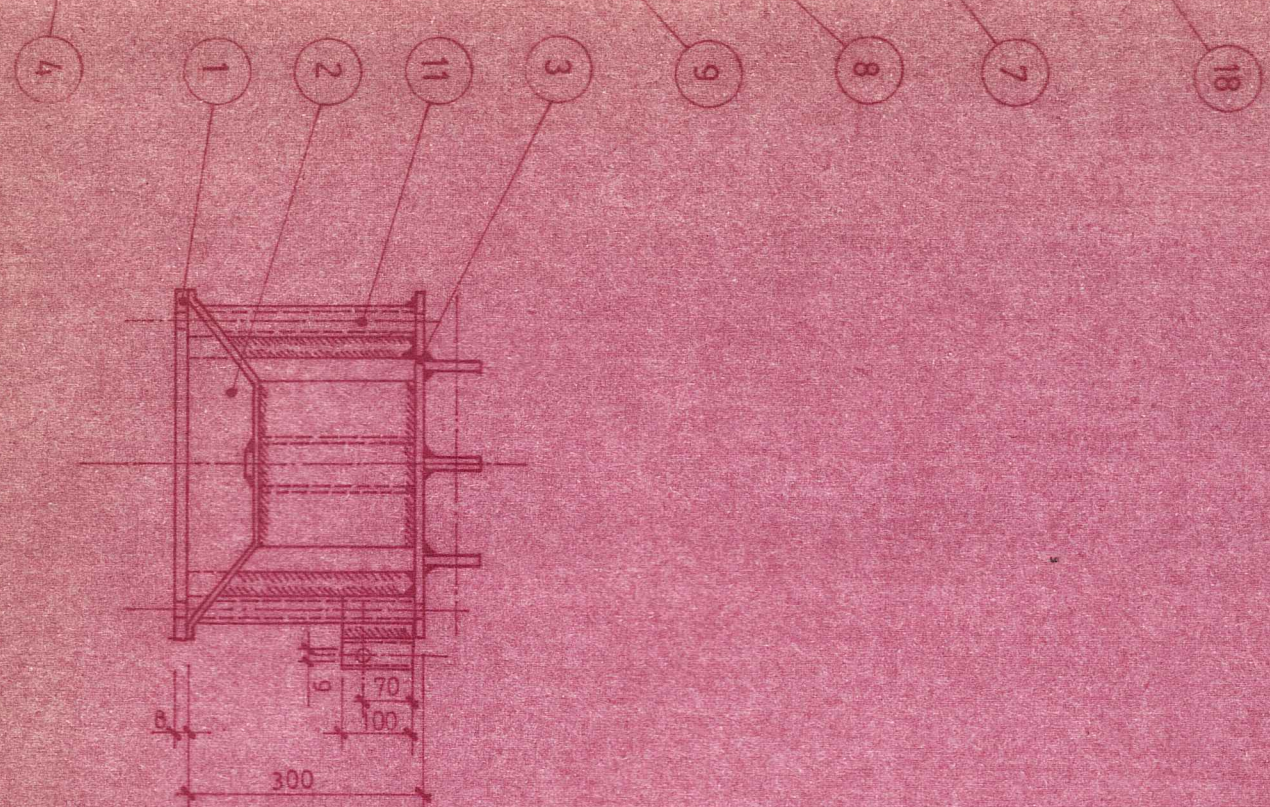POS/C. 11
FSC. 15POS 7
ESC.1.5

20	PLACA 20 x 50 x 50
19	ca. 15 x 70 x 160
18	CANO 128 x 32 x 16
17	
16	ca. 12 x 100 x 130
15	ca. 12 x 25 x 100
14	CANO 48 x 32 x 100
13	CANO 48 x 32 x 300
12	CANO 48 x 32 x 2 x 300
11	CANO 48 x 32 x 2 x 300
10	CANO 48 x 32 x 2 x 300
9	PLACA 84 x 270 x 203
8	PLACA 84 x 50 x 203
7	PLACA 84 x 50 x 203
6	PLACA 84 x 50 x 203
5	PLACA 84 x 20 x 203
4	PLACA 84 x 20 x 304
3	PLACA 84 x 50 x 353
2	PLACA 84 x 50 x 380
1	PLACA 84 x 60 x 700

COLECCIÓN DE LA BIBLIOTECA NACIONAL DE LA TIERRA DEL PUERTO
ANEXO DE LA BIBLIOTECA DEL ATLÁNTICO SUR

M.O.S.P. DIRECCIÓN DE ARQUITECTURA

OBRA

MEDIOS DE ELEVACION GLACIAR MARTAL-USHUAIA

CABEZAL COLUMNAS

267/25 959-1.593

1:10/1:5